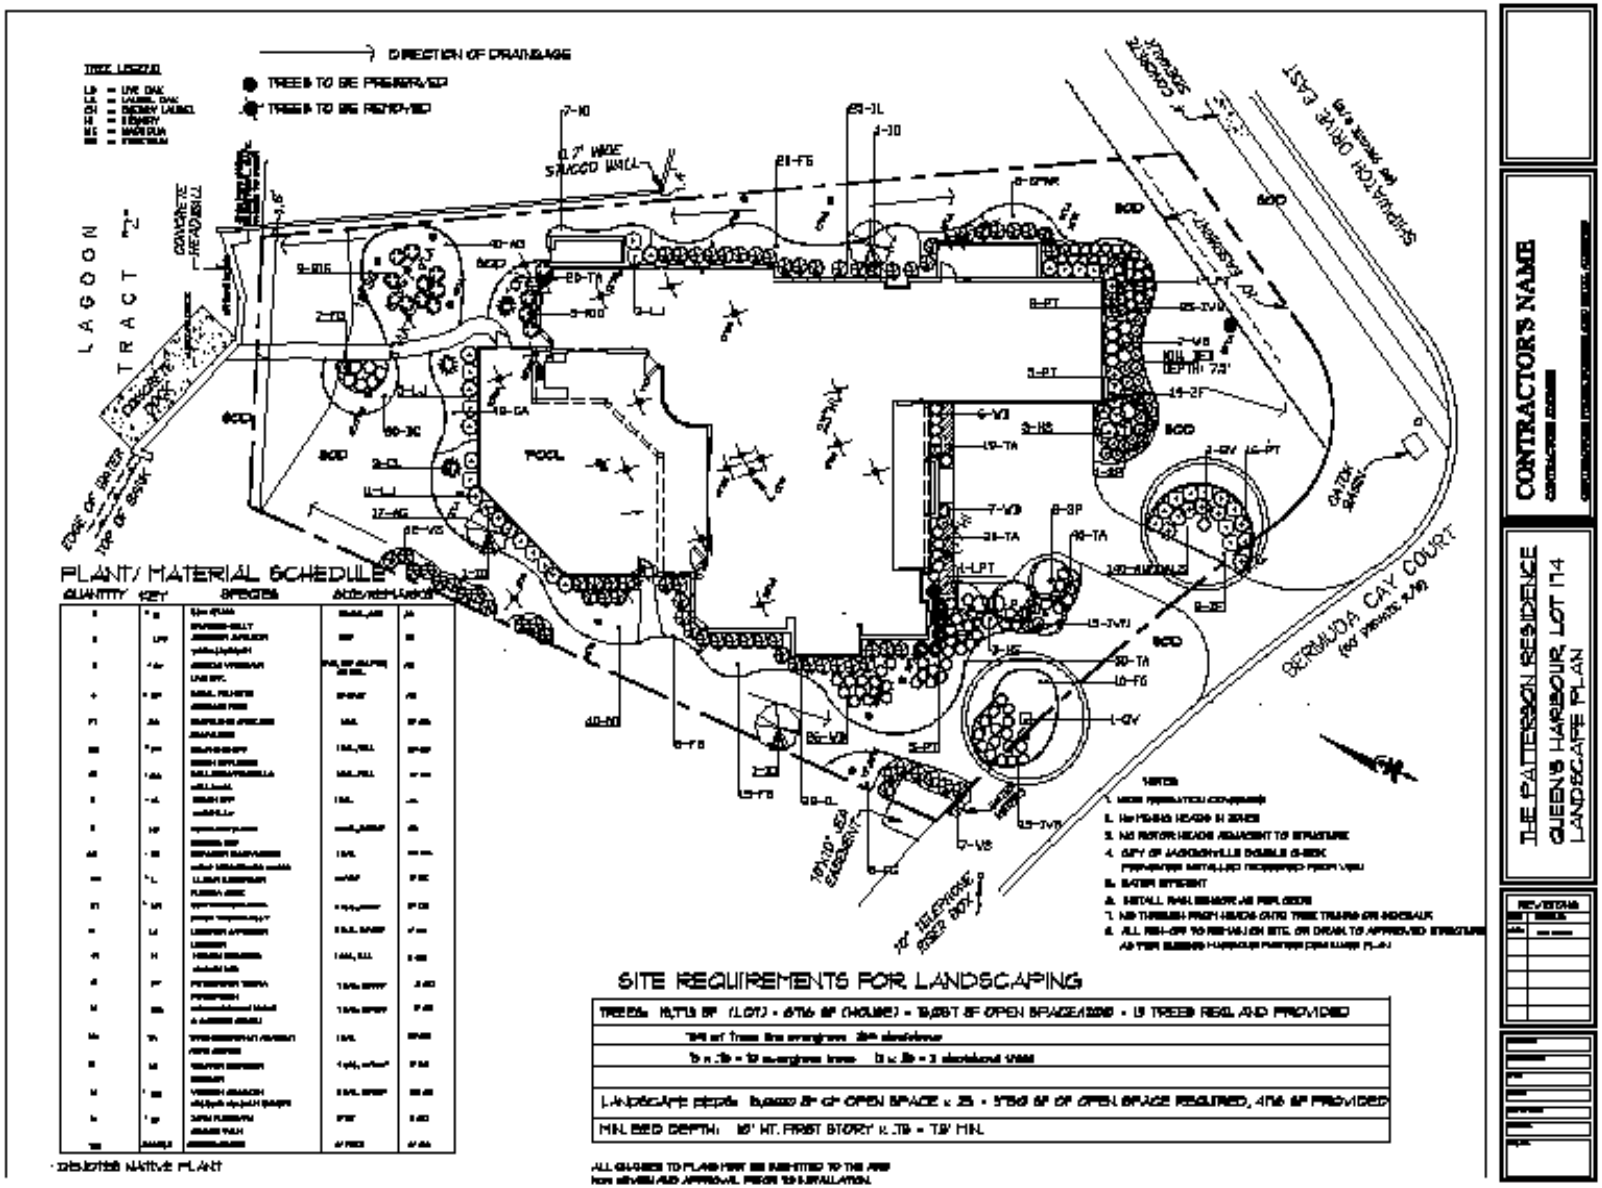SAMPLE LANDSCAPE PLAN